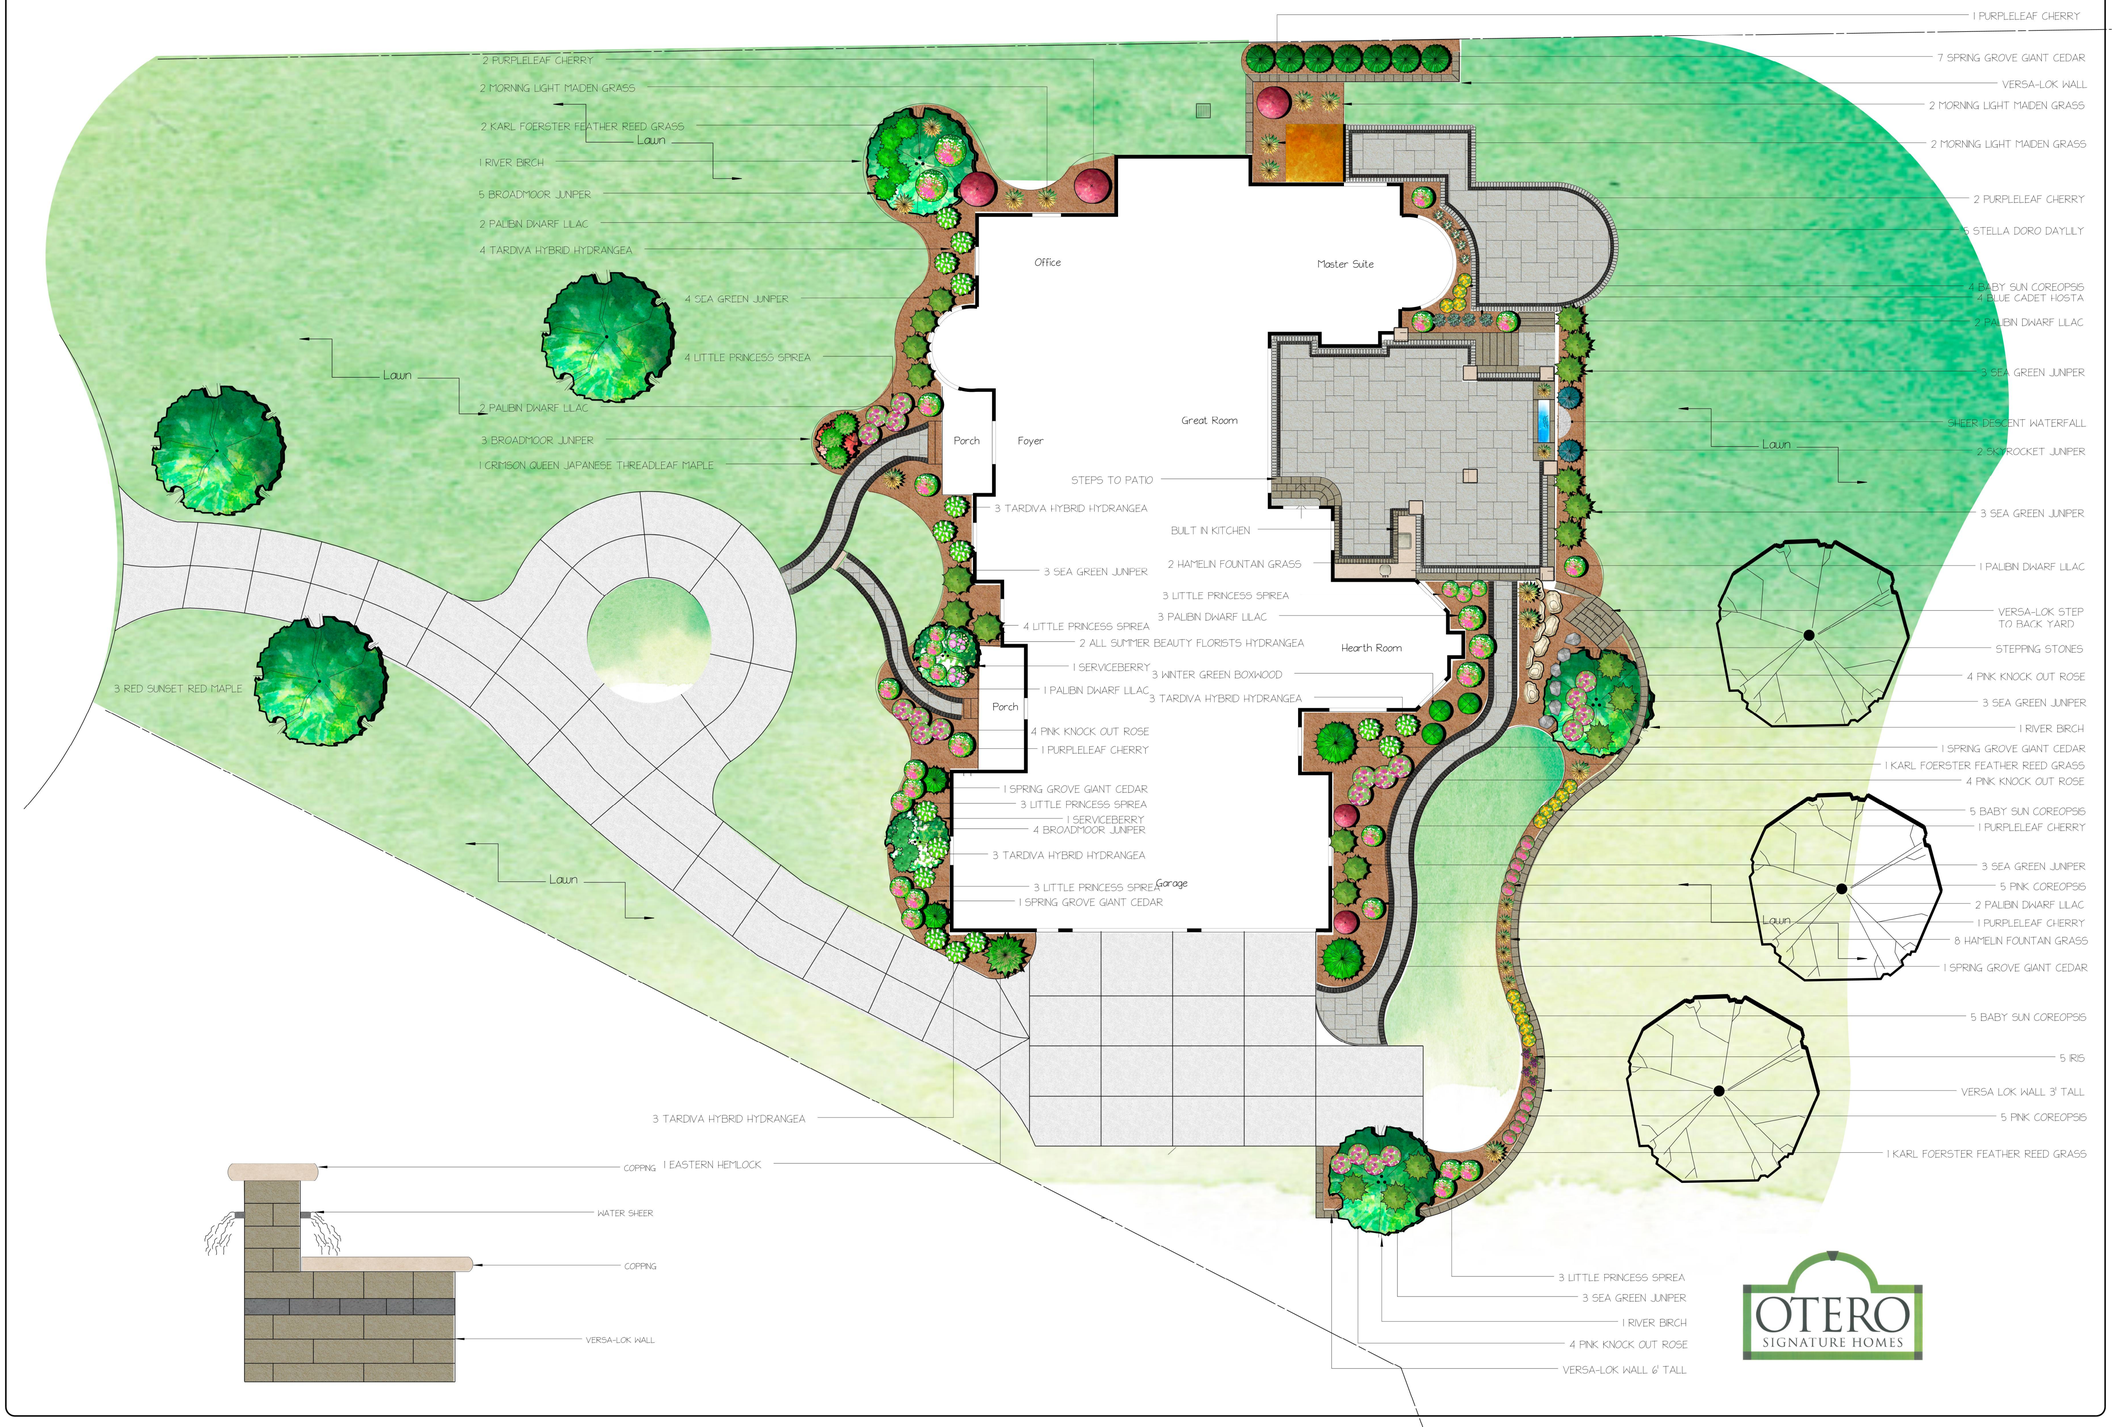

NOTES

No.	Date	Description
REVISIONS		

H&M LANDSCAPING
A LANDSCAPE DESIGN / BUILD FIRM

*This drawing is property of H & M Landscaping Inc. H & M Landscaping reserves all rights and ideas unless purchased by the client.

Landscape Development
Master Plan View

Mr & Mrs Parambil Residence

Sub Lot #2
Oxford Court
Orange,Ohio

OTERO SIGNATURE HOMES

SCALE	1"=10'
DRAWN BY	M Mazzurco
CHECKED BY	
DATE	March 12,2011
DATE OF PRINT	

PROJECT NO. 2012-115

SHEET NO. 1 Of 1

Powered by DynaSCAPE®